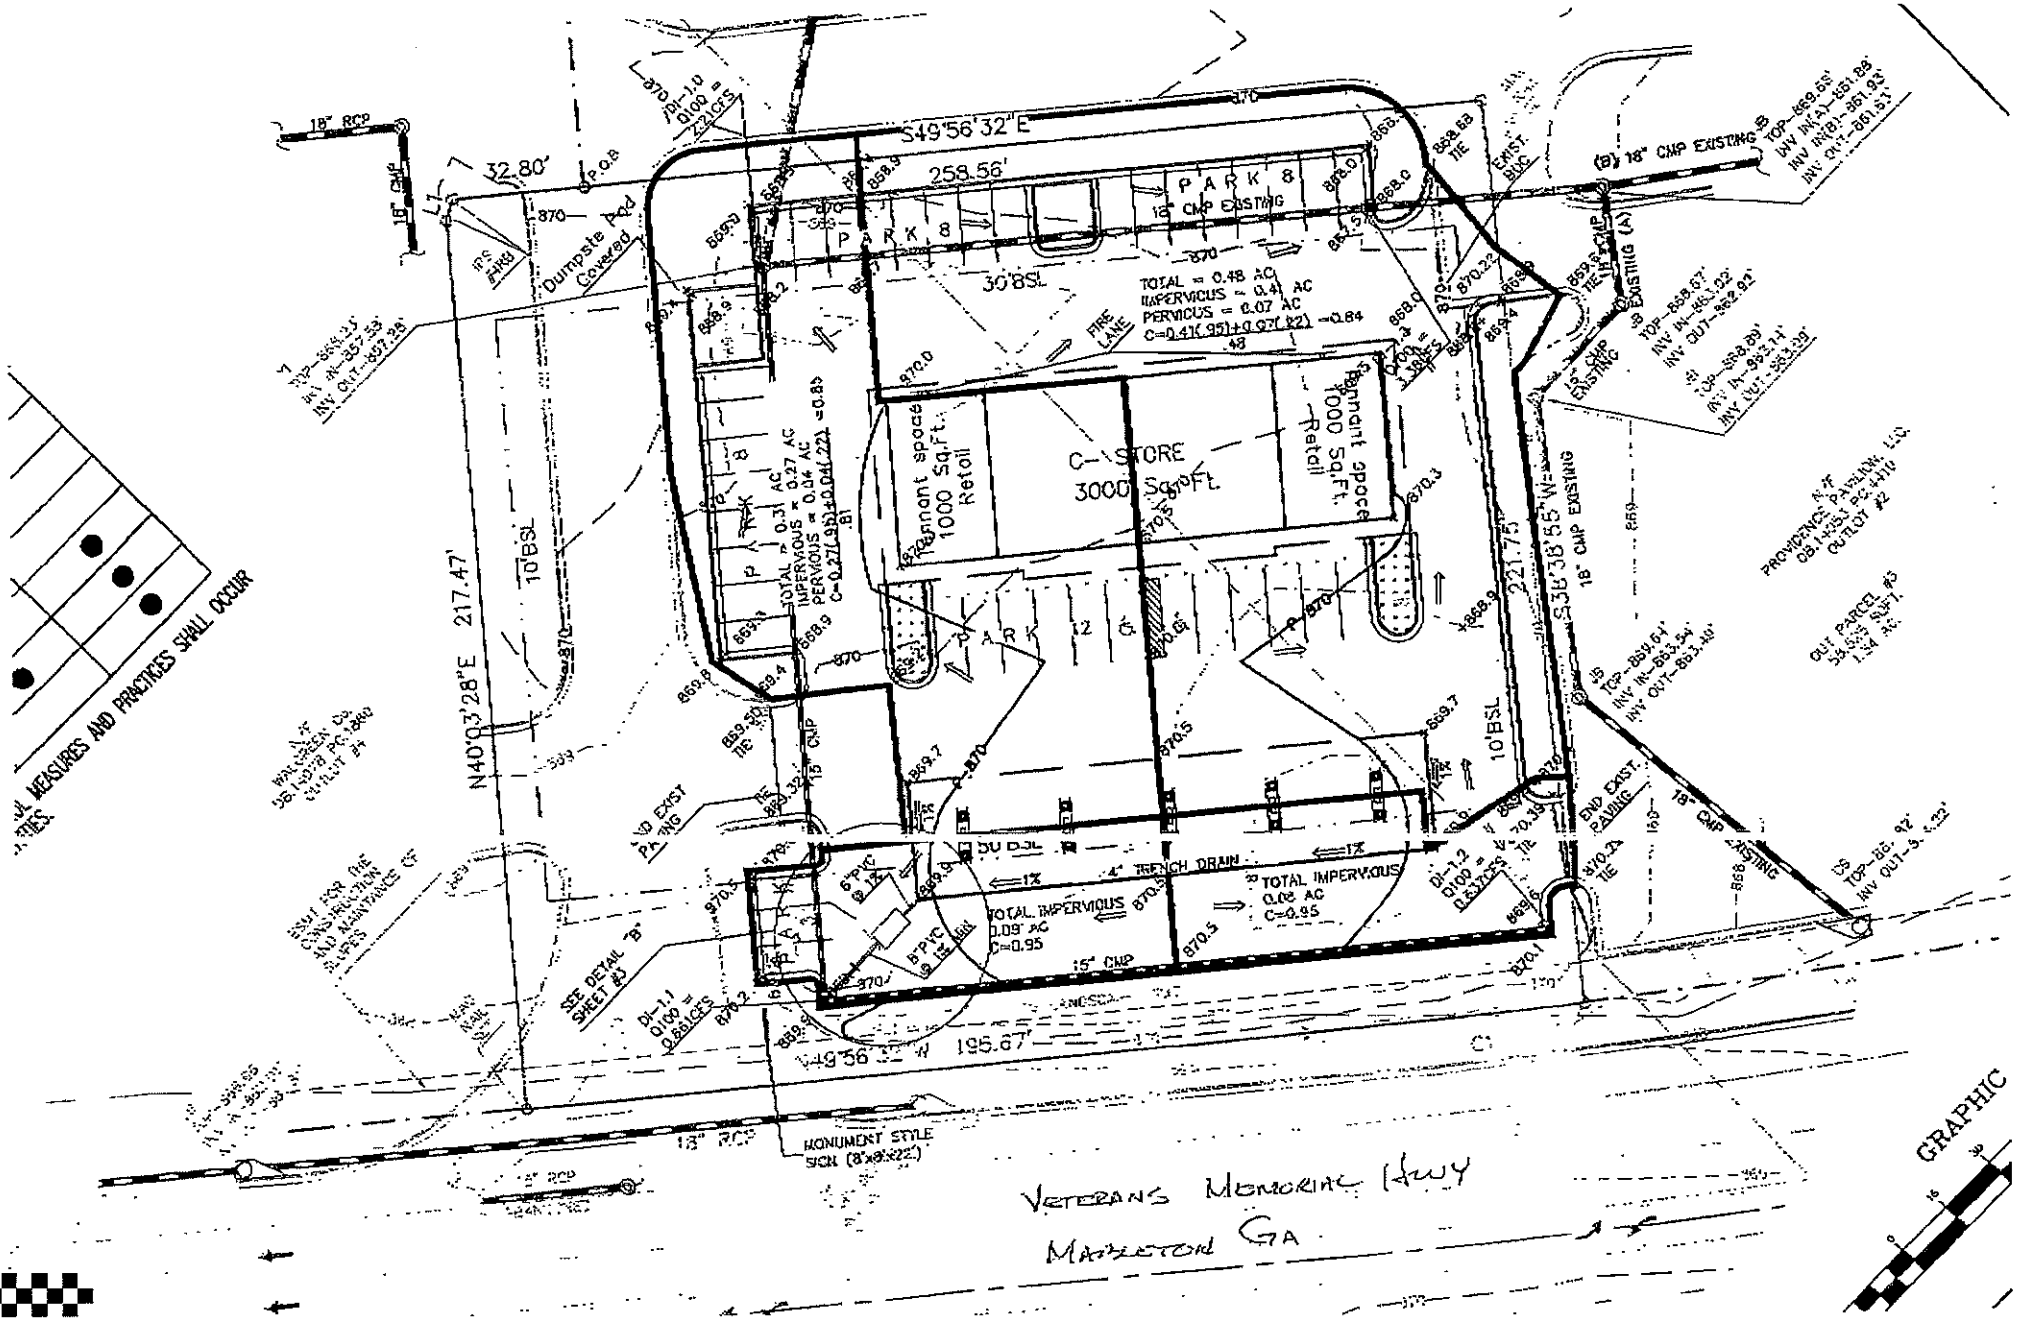
S49°56'32"E
258.56'
32.80'
N40°03'28"E 217.47'
S38°38'55"W
221.75'
N49°56'32"W 195.67'
C-STORE
3000 Sq.Ft.
Tenant space
1000 Sq.Ft.
Retail
PARK 8
PARK 12
TOTAL = 0.48 AC
IMPERVIOUS = 0.41 AC
PERVIOUS = 0.07 AC
TOTAL IMPERVIOUS
0.09 AC
C=0.95
TOTAL IMPERVIOUS
0.02 AC
C=0.95
4" TRENCH DRAIN
Dumpste Pad
Covered
FIRE LANE
SEE DETAIL "B"
SHEET #3
MONUMENT STYLE
SIGN (8'x8'x22')
18" RCP
18" CMP
15" CMP
18" CMP EXISTING
(B) 18" CMP EXISTING
EXIST. BLDG
END EXIST. PAVING
OUT PARCEL #3
53,555 SQ.FT.
1.24 AC
PROVIDENCE PARTNERS, LLC.
OUTLOT #2
VETERANS MEMORIAL HWY
MABLETON GA
GRAPHIC